Construction of Senior Citizen Building (Extension) near Hopcoms in Ward No. 09, Vidyaranyapura Sub Division.

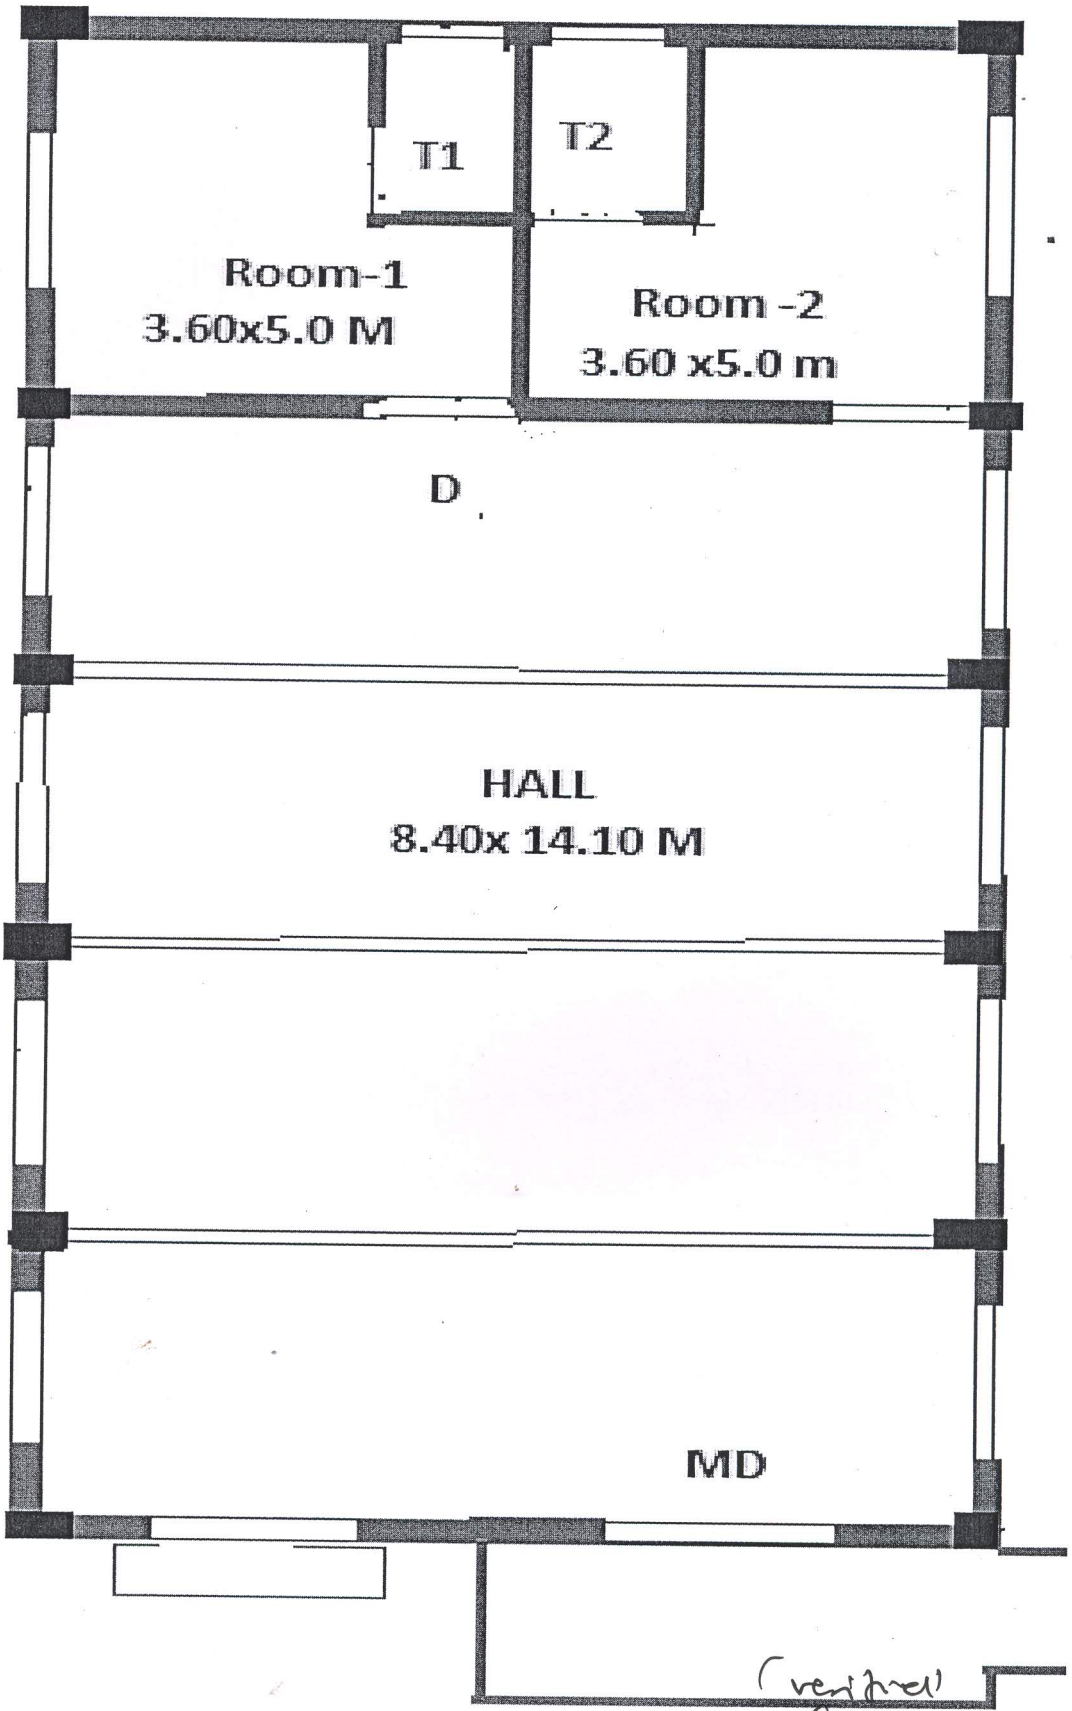

Verified

MANJUNATH. K
DQM BE (CIV
EXECUTIVE ENGINEER
PUBLIC WORKS DEPARTMENT